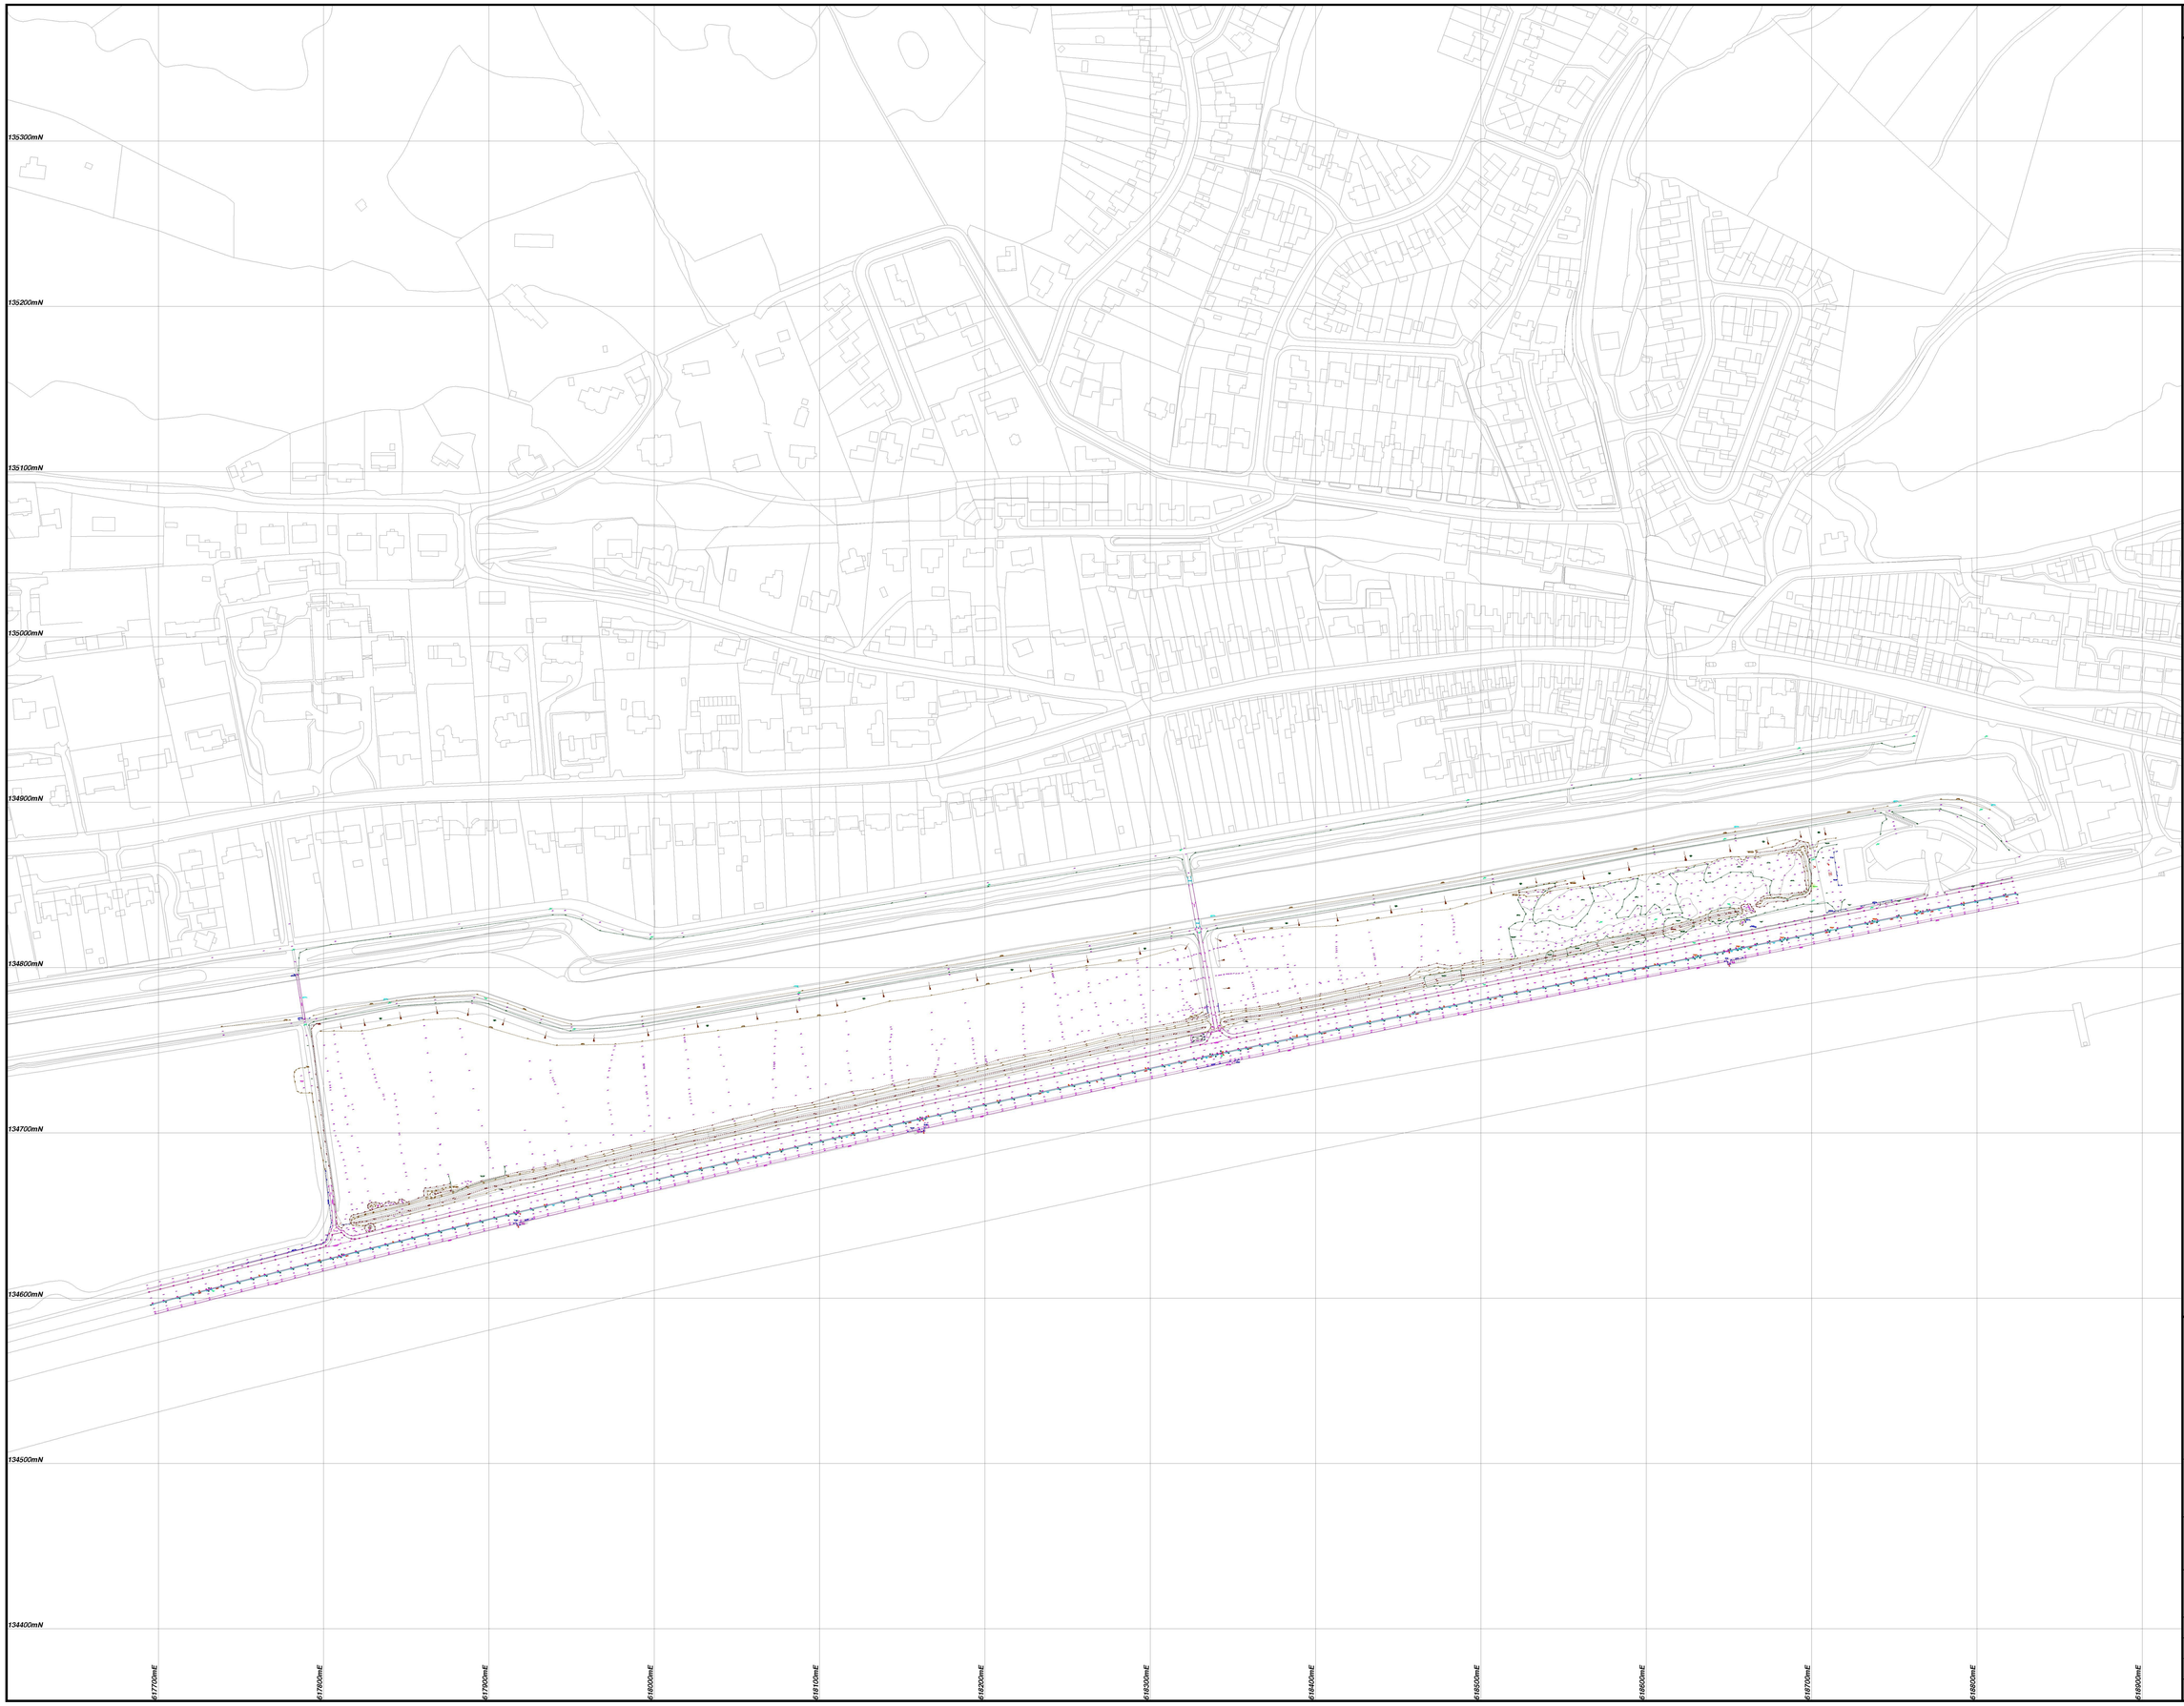

© J.C.White Geomatics Limited
Copyright and other intellectual property rights in this drawing remain the property of J.C.White Geomatics Limited. The plane may not be copied, used or passed to any third party for any other purpose without the express consent of J.C.White Geomatics Limited.

LEGEND

SERVICES

AV	AIR VENT
CAJB	CABLE JUNCTION BOX
CATV	CABLE TELEVISION COVER
CD	CABLE DUCT
CIP	CABLE INSPECTION POINT
EIC	ELECTRIC INSPECTION COVER
EJB	ELECTRIC JUNCTION BOX
EP	ELECTRICITY POLE
ER	EARTHING ROD
FH	FIRE HYDRANT
GIC	GAS INSPECTION COVER
GJB	GAS JUNCTION BOX
GV	GAS VENT
JB	JUNCTION BOX
MK(E)	SERVICE MARKER (ELECTRIC)
MK(G)	SERVICE MARKER (GAS)
MK(W)	SERVICE MARKER (WATER)
OHW	OVERHEAD WIRE
SC(G)	STOP COCK (GAS)
SC(W)	STOP COCK (W)
STP	SUPPORT FOR TELEPHONE POLE
SV	STOP VALVE
TIC	TELEPHONE INSPECTION COVER
TJB	TELEPHONE JUNCTION BOX
TP	TELEPHONE POLE
WIC	WATER INSPECTION COVER
WM	WATER METER

LEVELS

DPC	DAMP PROOF COURSE
THL	THRESHOLD LEVEL
T.O.C	TOP OF CHIMNEY
T.O.W	TOP OF WALL
WL	WATER LEVEL

INTERNAL

CLG	CEILING LEVEL
DHL	DOOR HEAD LEVEL
FL	FLOOR LEVEL
SOLG	SUSPENDED CEILING LEVEL
UD	UNDERSIDE
USB	UNDERSIDE OF BEAM
WCL	WINDOW CILL LEVEL
WHL	WINDOW HEAD LEVEL

DRAINAGE

BD	BACK DROP
BL	BASE/BED LEVEL
CL	COVER LEVEL
CP	CATCH PIT
DC	DRAINAGE CHANNEL
DP	DOWN PIPE
G	GULLY
IC	INSPECTION COVER
IL	INVERT LEVEL
MH(C)	MANHOLE (COMBINED)
MH(F)	MANHOLE (FOUL)
MH(S)	MANHOLE (SURFACE WATER)
RE	RODDING EYE
RWP	RAIN WATER PIPE
SEG	SIDE ENTRY GULLY
SVP	SOIL VENT PIPE
UPVC	UNABLE TO LIFT
VP	VENT PIPE
WO	WASH OUT

FEATURES

B	BOLLARD
BH	BORE HOLE
BP	BRICK PILLAR
BS	BUS STOP
CPS	CONCRETE PAVING SLABS
FB	FLOWER BED
LB	LITTER BIN
LC	LIGHTING COLUMN
P	POST
PB	POST BOX
RNP	ROAD NAME PLATE
RS	ROAD SIGN
SW	SOFTWOOD WALL
SP	SIGN POST
SU	STEP(S) UP
TCB	TELEPHONE CALL BOX
TH	TRIAL HOLE
TS	TREE STUMP

CONTROL

OSBM	ORDNANCE SURVEY BENCH MARK
STN	SURVEY STATION
TBM	TEMPORARY BENCH MARK

TREE (girth/spread/height/species/no. of boles)

DIRECTION OF LEAN

PHOTOGRAPH NUMBER, LOCATION & DIRECTION

GATE — GATES	BANKING
FENCE	TOP OF BANK
BUILDING	BOTTOM OF BANK
OVER HEAD BUILDING LINE	KERB
FACE OF WALL	DROP KERB
BACK OF RETAINING WALL	VERGE
LINE	CONTOUR WITH VALUE
CHANGE OF SURFACE	OVER HEAD WIRE
EDGE OF UNDERGROWTH	TREE LINE

FOR FUTURE SURVEY WORK OR SETTING OUT, J. C. WHITE GEOMATICS LIMITED QUOTED 'SURVEY CONTROL COORDINATES & LEVELS MUST BE USED. UNDER NO CIRCUMSTANCES SHOULD ANY OTHER SURVEYED POINTS ON THE DRAWING BE USED OTHER THAN AS A GROSS ERROR CHECK.

TREE GIRTHS AND SPREADS ARE QUOTED AS A MEAN SIZE, AND SHOWN TO SCALE

WHILST EVERY EFFORT IS MADE TO IDENTIFY TREE SPECIES AND GAUGE HEIGHTS, NO RESPONSIBILITY CAN BE TAKEN FOR THE ACCURACY OF THIS INFORMATION.

WHILST EVERY EFFORT IS MADE TO ENSURE THAT PIPE DIAMETERS, INVERT LEVELS AND PIPE LOCATIONS ARE SHOWN ON THE PLAN, THE ACCURACY OF THIS INFORMATION CANNOT BE GUARANTEED, AND IT IS STRONGLY RECOMMENDED THAT EXISTING INFORMATION IS CHECKED PRIOR TO THE COMMENCEMENT OF ANY DETAILED DESIGN AND CONSTRUCTION WORKS.

LEVELS AT KERB LINES ARE CHANNEL LEVELS.

ALL LEVELS ARE RELATED TO ORDNANCE DATUM DERIVED USING OS ACTIVE RINEX DATA.

ALL COORDINATES ARE BASED ON A LOCAL GRID CENTERED ON AN OS ACTIVE RINEX DERIVED COORDINATE FOR STN 9. ALL COORDINATES HAVE BEEN COMPUTED USING A SCALE FACTOR OF 1.0000.

DUE TO THE UNMAINTAINED NATURE OF THE SITE, IT CANNOT BE GUARANTEED THAT ALL FEATURES HAVE BEEN SURVEYED.

CONTOUR INTERVAL 0.5 METRES.

ORDNANCE SURVEY DIGITAL DATA SHOWN IN GREY HAS BEEN SUPPLIED BY SHEPWAY DISTRICT COUNCIL.

AREAS OF UNDERGROWTH HAVE ONLY BEEN INDICATED WITHIN THE AREA CLEARED BY SHEPWAY DISTRICT COUNCIL AT THE EASTERN END OF THE SITE. AREAS OF UNDERGROWTH WITHIN THE DITCH THAST RUNS THE LENGTH OF THE SITE AND BETWEEN THE DITCH AND THE CANAL HAVE NOT BEEN SURVEYED.

Sheet Layout

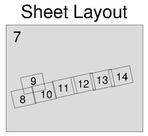

CONTROL SCHEDULE

STATION	EASTING	NORTHING	HEIGHT	DESCRIPTION
1	618741.159	134939.861	6.280	Nail
2	618804.950	134939.535	5.045	Peg
3	618691.679	134932.461	4.802	Nail
4	618590.147	134913.858	4.793	Nail
5	618499.386	134901.057	4.739	Nail
6	618319.059	134871.644	4.560	Nail
7	618030.404	134821.677	4.505	Nail
8	618201.677	134849.683	4.217	Nail
9	618343.185	134747.293	6.867	Nail
10	617997.595	134818.101	4.427	Nail
11	617936.457	134851.280	4.133	Nail
12	617780.969	134852.513	4.649	Nail
13	617788.161	134765.335	4.517	Peg
14	617732.489	134604.778	6.807	Nail
15	617839.127	134736.266	3.351	Peg
16	617897.418	134781.830	3.714	Peg
17	617950.856	134762.361	3.680	Peg
18	618096.817	134784.523	3.653	Peg
19	618501.326	134853.919	3.829	Peg
20	618646.757	134877.524	3.767	Peg
21	618712.628	134897.674	3.302	Peg
22	618801.757	134891.773	3.534	Peg
23	618739.248	134874.451	7.183	Nail
24	618739.744	134853.986	7.134	Nail
25	618628.180	134853.388	7.183	Nail
26	618501.395	134790.195	7.136	Nail
27	618245.395	134730.526	7.172	Nail
28	618106.814	134705.924	7.169	Nail
29	617972.909	134674.595	7.181	Nail
50	618700.123	134864.967	7.290	Peg
51	618700.220	134860.393	7.403	Peg
52	618630.785	134837.804	7.732	Peg
53	618605.333	134828.849	7.555	Peg
54	618571.756	134827.201	7.296	Peg
55	618769.717	134647.331	7.166	Nail
56	618663.315	134611.808	6.789	Nail

J. C. WHITE
Geomatics Limited
Shrine Barn, Shrine Farm, Sandling Road, Postling, Hythe, Kent, CT21 4HE
Tel : 01303 261212 Fax : 01303 264040
E mail : survey@jcwhite.co.uk Web site : www.jcwhite.co.uk

- GPS Surveys
- Volumetric Surveys
- Topographical Surveys
- Measured Building Surveys
- Laser Scanning
- Setting Out
- Boundary Disputes
- Engineering Surveys
- Deformation & Settlement Surveys
- Scan to BIM Modelling

CLIENT

Shepway District Council

JOB TITLE

Princes Parade, Hythe, Kent, CT21 6AE

DRAWING TITLE

Topographical Survey

JOB No. *16/00/128*		DATE *December 2016*	
SURVEYED BY [redacted]		DRAWN BY [redacted]	
SCALE *1:1250*	DWG. No. 7	REV. No.	
CAD PLOT DATE 23.12.2016	ORIGINAL SHEET SIZE A0	CADFILE NAME 16/00/128 - Princes Parade Hythe - Topographical Survey (2) - December 2016_v0.1.dwg	